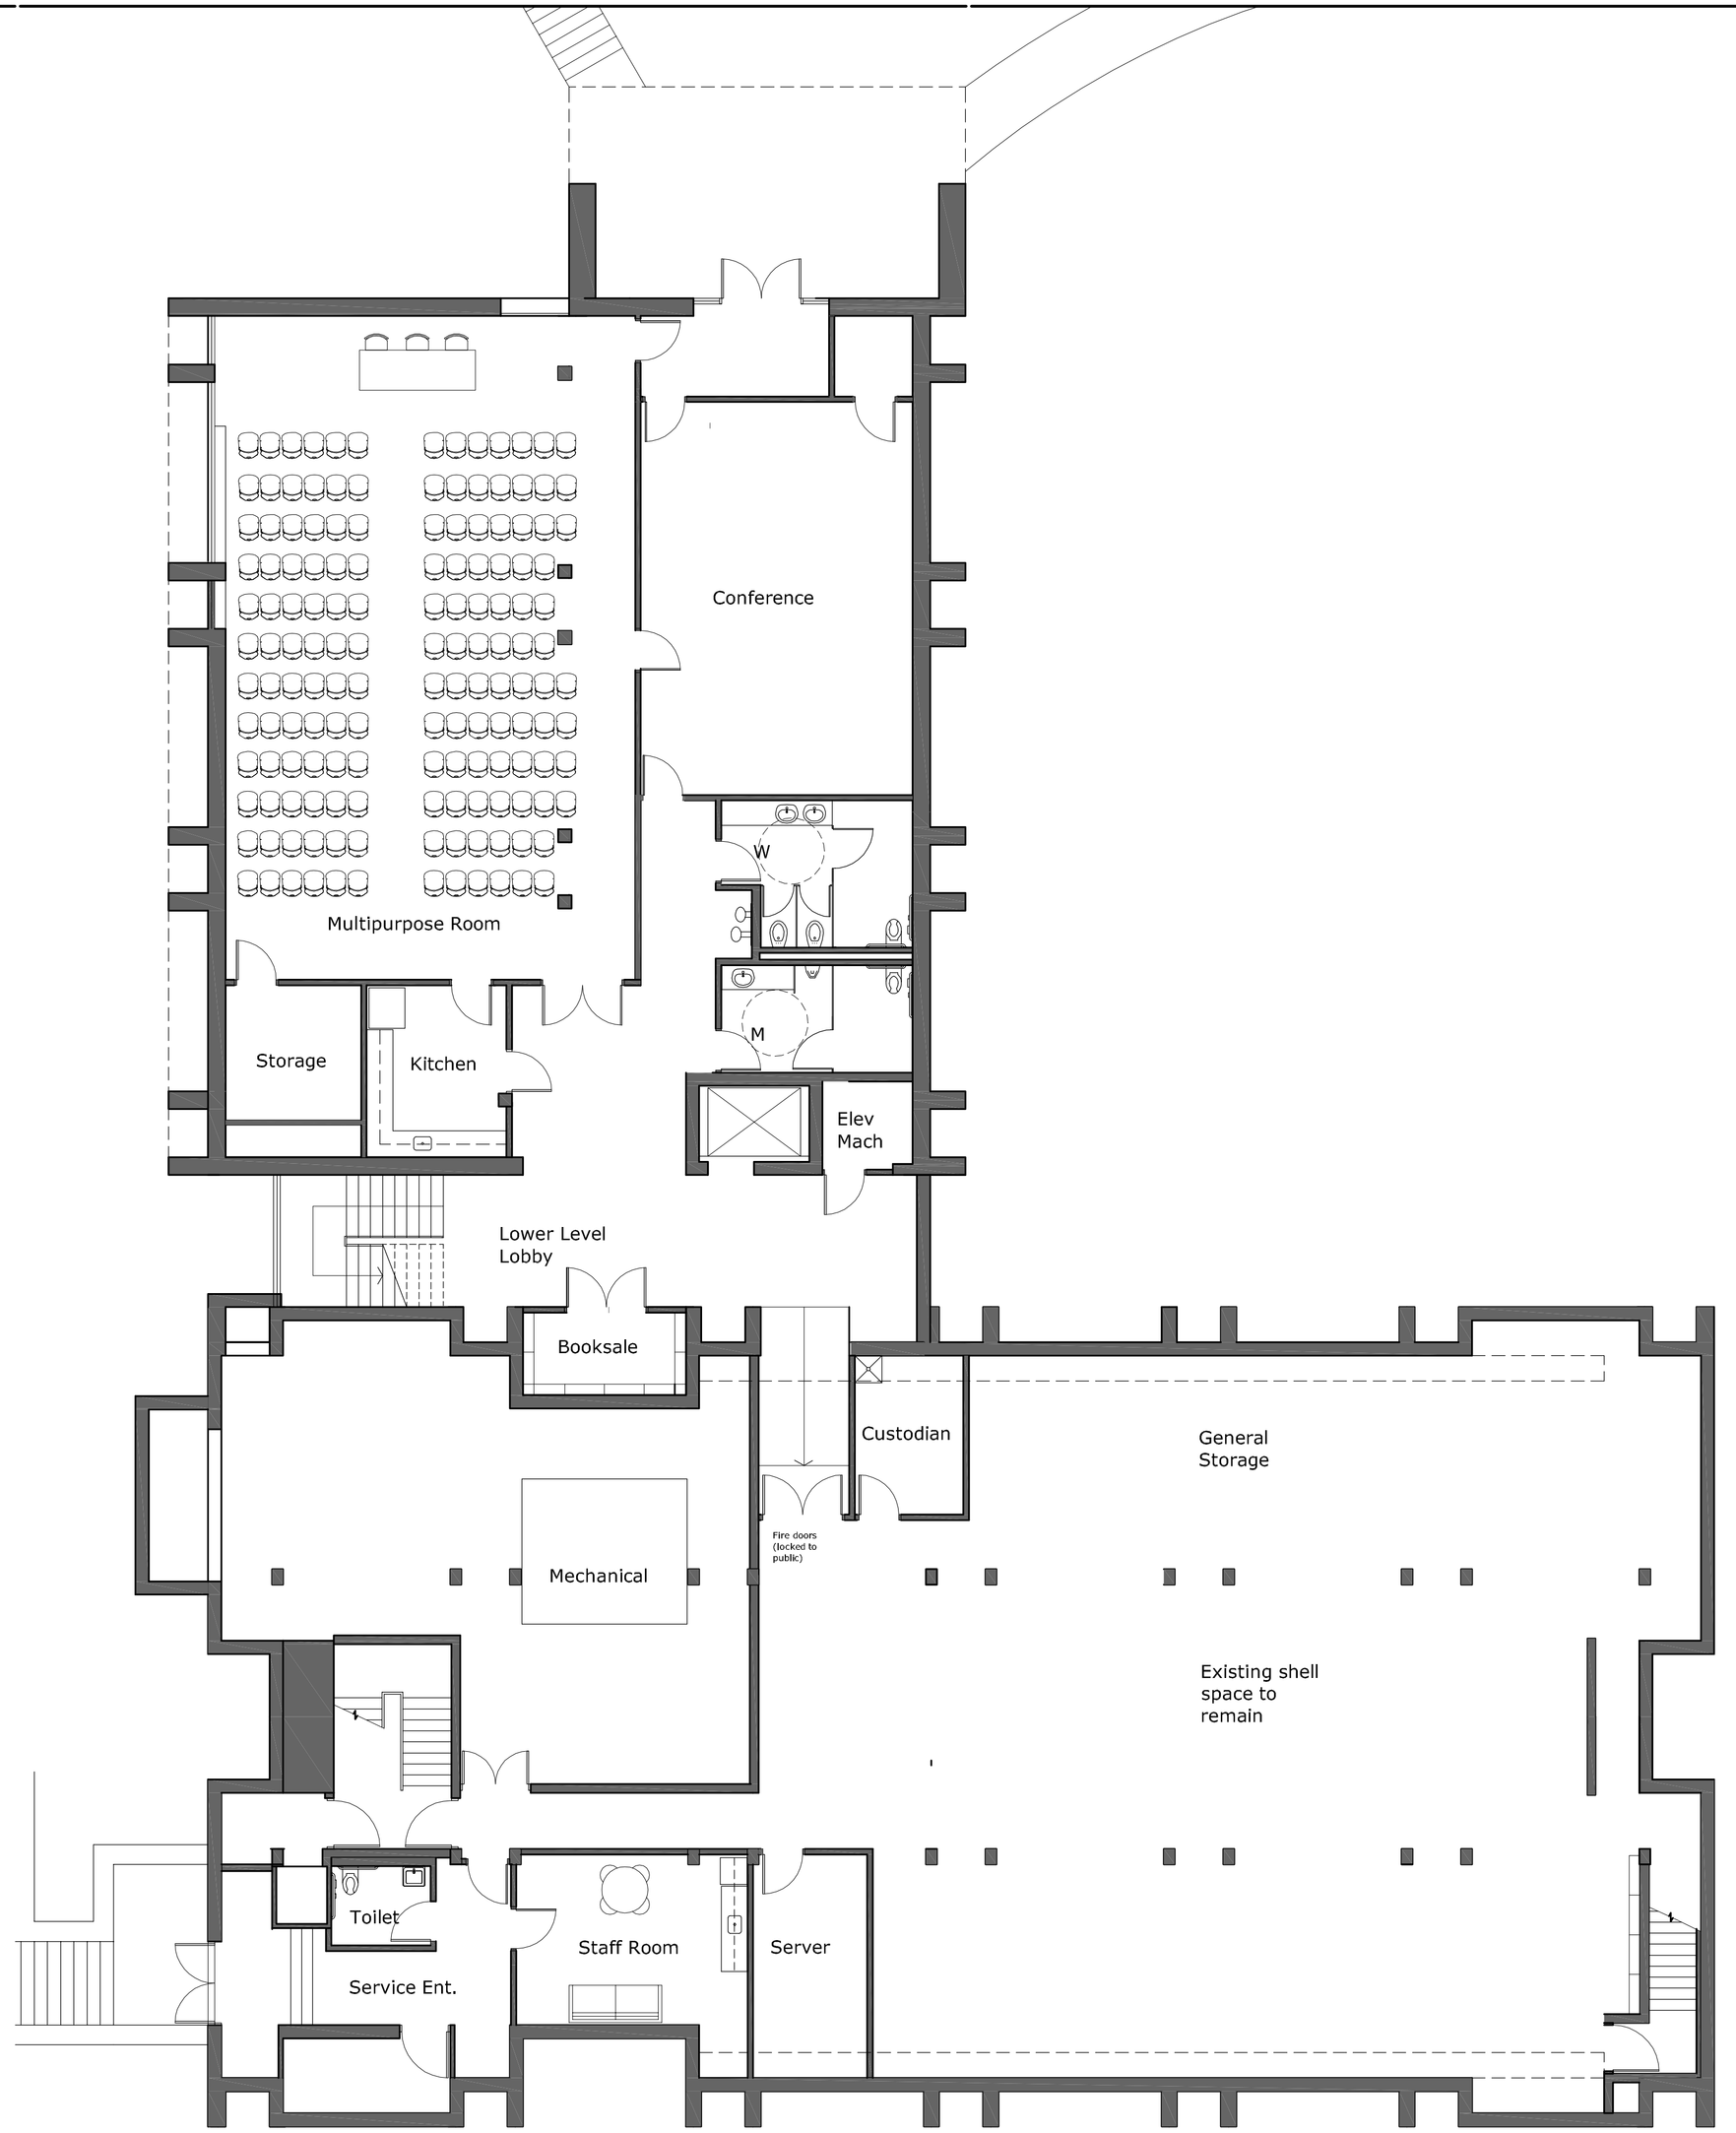

BEACON ARCHITECTURAL
ASSOCIATES
ADAMS & SMITH ARCHITECTS
145 South Street
Boston, MA 02111-2802
617/ 357-7171
fax 617/ 357-1832
www.beaconarch.com

© 2010

ISSUE DATES

DATE	BY	DESCRIPTION

PROJECT

Sherborn Public Library
Renovation and Addition
4 Sanger Street
Sherborn, Massachusetts 01770

JOB NUMBER

SCALE 1/8"= 1'-0"

DRAWING NAME

Ground Floor Plan Alt 4-
Meeting Facilities in Addition

DRAWING NO.

A-100